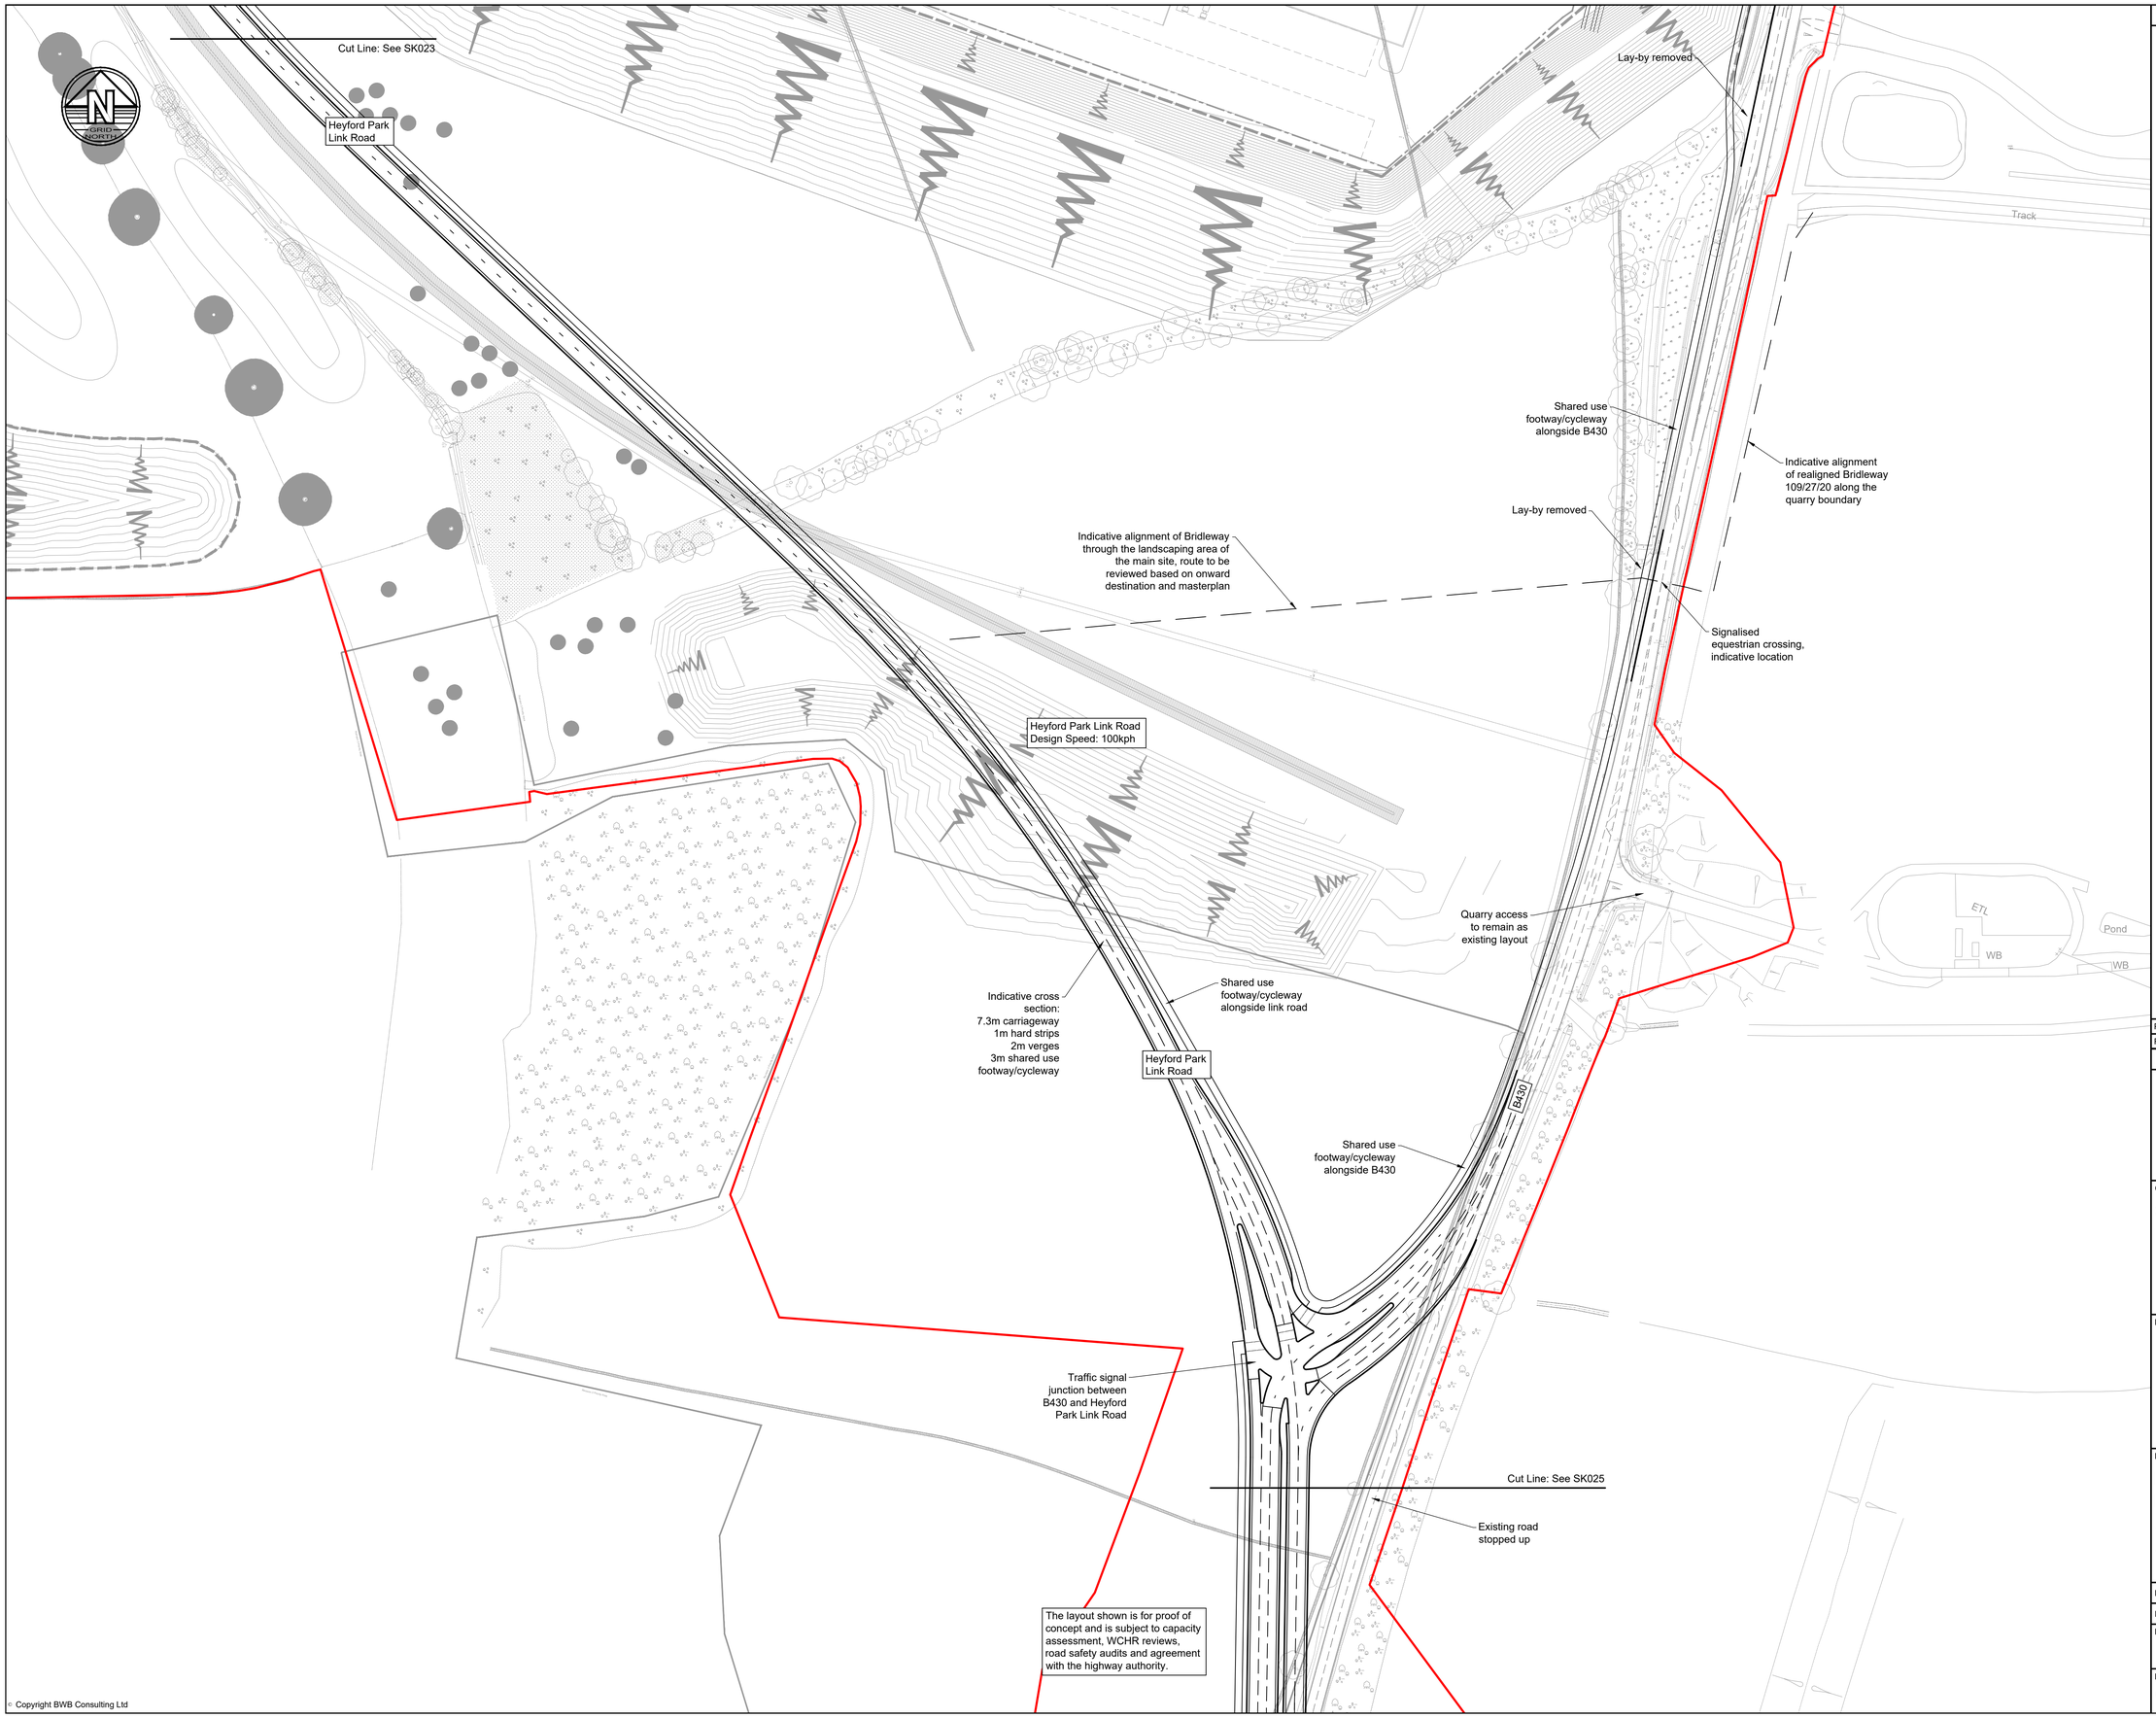

© Copyright BWB Consulting Ltd

Legend

Draft Order Limits

Rev	Date	Details of issue / revision	Drw	Rev
P01	12.10.21	Preliminary issue	SRH	SC

Issues & Revisions

BWB
CONSULTANCY | ENVIRONMENT
INFRASTRUCTURE | BUILDINGS

- Birmingham | 0121 233 3322
- Leeds | 0113 233 8000
- London | 020 7407 3879
- Manchester | 0161 233 4260
- Nottingham | 0115 924 1100

www.bwbconsulting.com

Client

OXFORDSHIRE RAILFREIGHT LTD.

Project Title

OxSRFI
OXFORDSHIRE
STRATEGIC RAIL FREIGHT INTERCHANGE

Drawing Title

HEYFORD PARK LINK ROAD EAST AND B430 JUNCTION GENERAL ARRANGEMENT

Drawn:	S. Hilditch		Reviewed:	S. Carter	
BWB Ref:	NTH2479	Date:	12.10.21	Scale@A1:	1:1250

Drawing Status

PRELIMINARY

Project - Originator - Zone - Level - Type - Role - Number	Status	Rev
OxSRFI-BWB-GEN-ZZ-SK-CH-SK026	S1	P01